


UPPER FLOOR 545 SQ. FT.

1 UPPER FLOOR PLAN
SCALE: 1/4" = 1'-0"

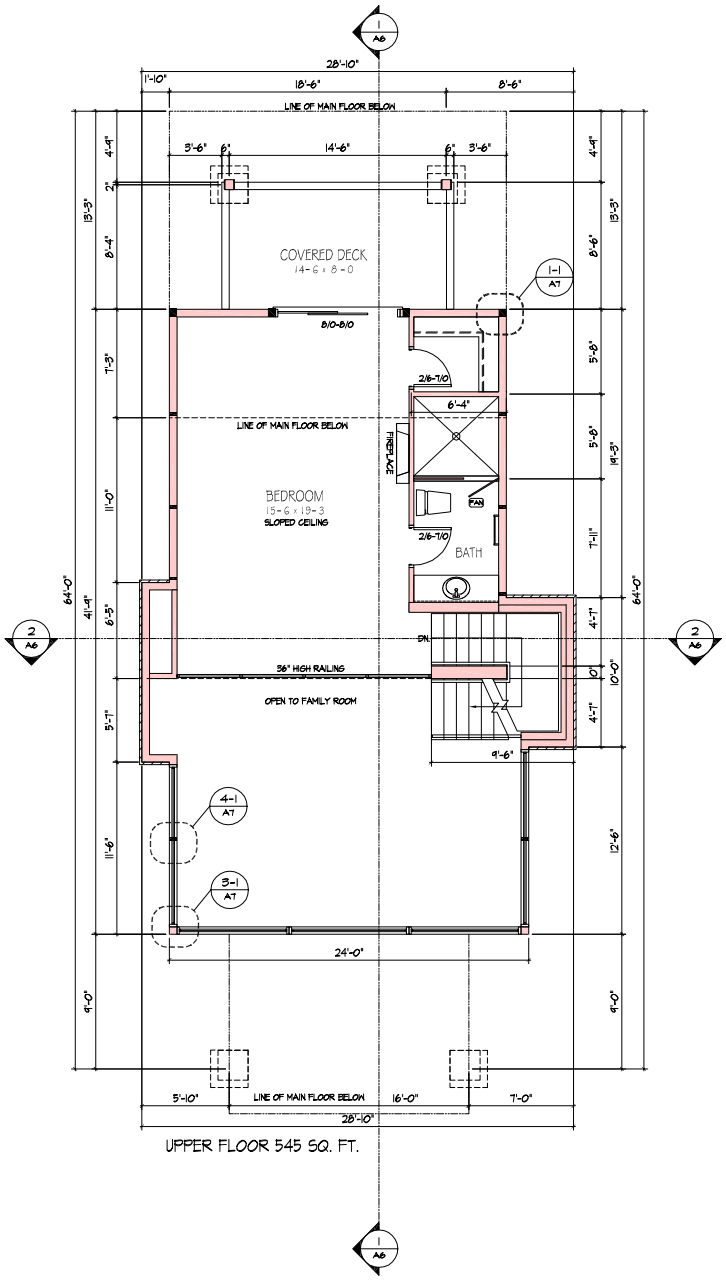


2 ROOF PLAN
SCALE: 1/4" = 1'-0"


CONSULTANTS

Carl Scholl
Design Inc.
1474 Water Street,
Kelowna, BC. V1Y 1J6
(250) 763-7800 Fax: (250) 763-4413
carlscholl@shawcable.com


| No. | Revision/Issue | Date |
|---|---|---|
| 2 | PERMIT | 04 JUNE 07 |
| 1 | TEST PLOT | 24 APRIL 07 |

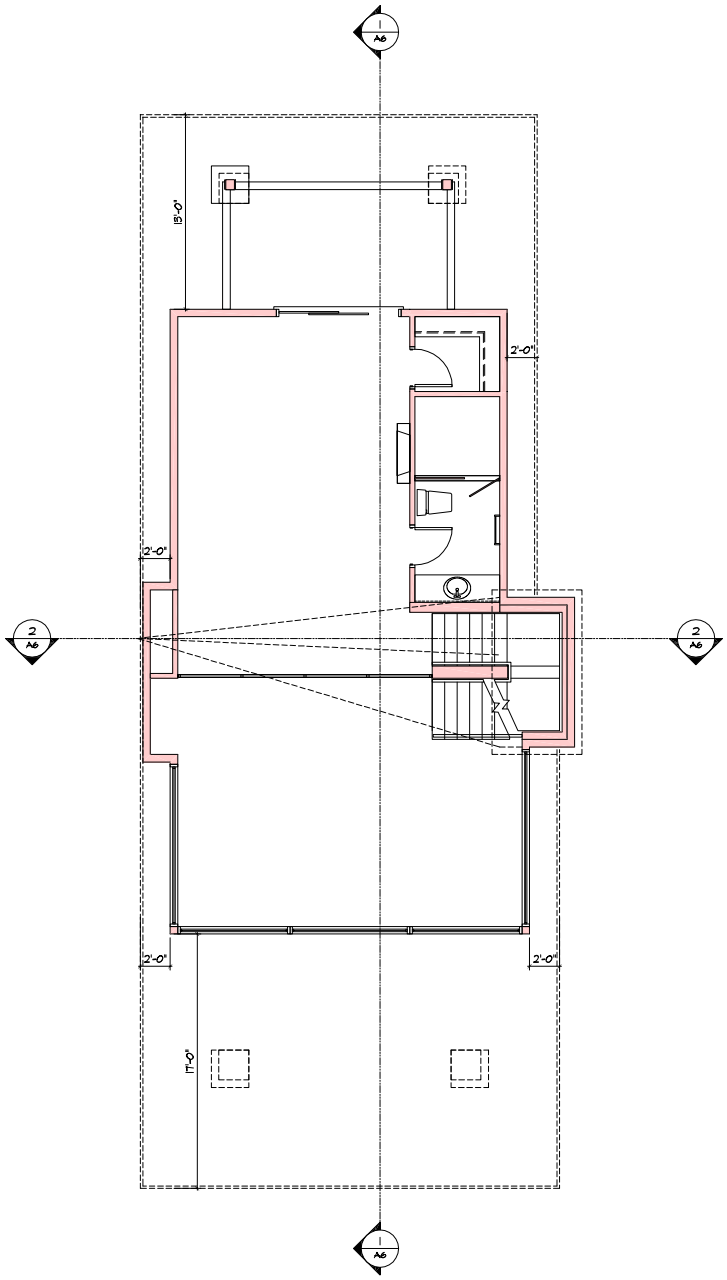Project Title:
SOLIDO MOUNTAIN HOMES

The Edge
SNOWBIRD WAY, BIG WHITE, BC.

Drawing Title:
UNIT "B"
UPPER FLOOR & ROOF PLANS

Plot Date: 7-Jun-2007
Date: MARCH 15, 2007
Drawn By: VERTICAL DESIGN
Scale: 1/4" = 1'-0"
Sheet: A3
OF: 7 SHEETS