


1 RIGHT ELEVATION
SCALE: 1/4" = 1'-0"

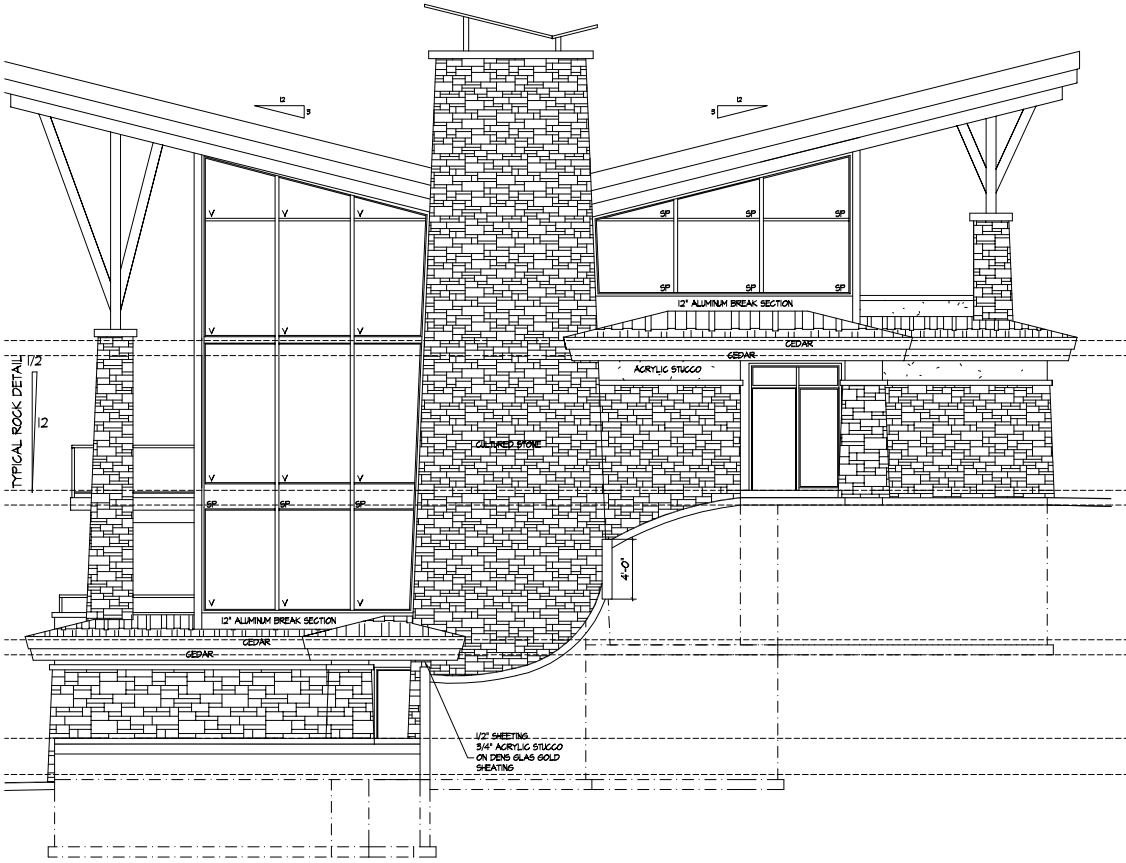


2 STREET ELEVATION
SCALE: 1/4" = 1'-0"

CONSULTANTS


Carl Scholl
Design Inc.
1474 Water Street,
Kelowna, BC. V1Y 1J6
(250) 763-7800 Fax: (250) 763-4413
carlscholl@shawcable.com


| No. | Revision/Issue | Date |
|---|---|---|
| | | |
| | | |
| 2 | PERMIT | 04 JUNE 07 |
| 1 | TEST PLOT | 24 APRIL 07 |

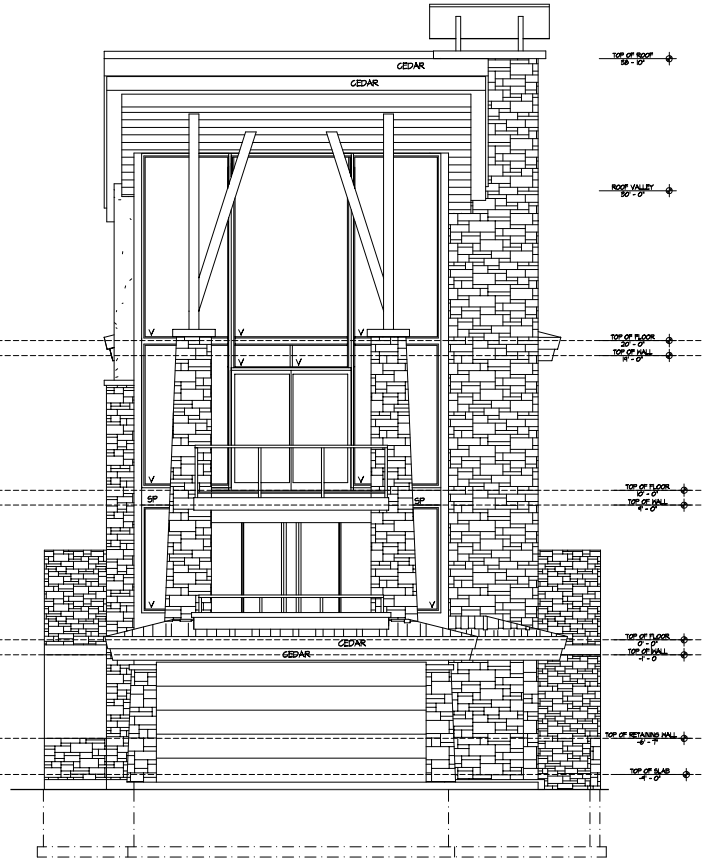Project Title:
SOLIDO MOUNTAIN HOMES

The Edge

SNOWBIRD WAY, BIG WHITE, BC.

Drawing Title:
UNIT "C"
ELEVATIONS

Plot Date: 7-Jun-2007
Date: MARCH 15, 2007
Drawn By: VIPOLAGE
Scale: 1/4" = 1'-0"
Sheet: A4
OF: 7 SHEETS